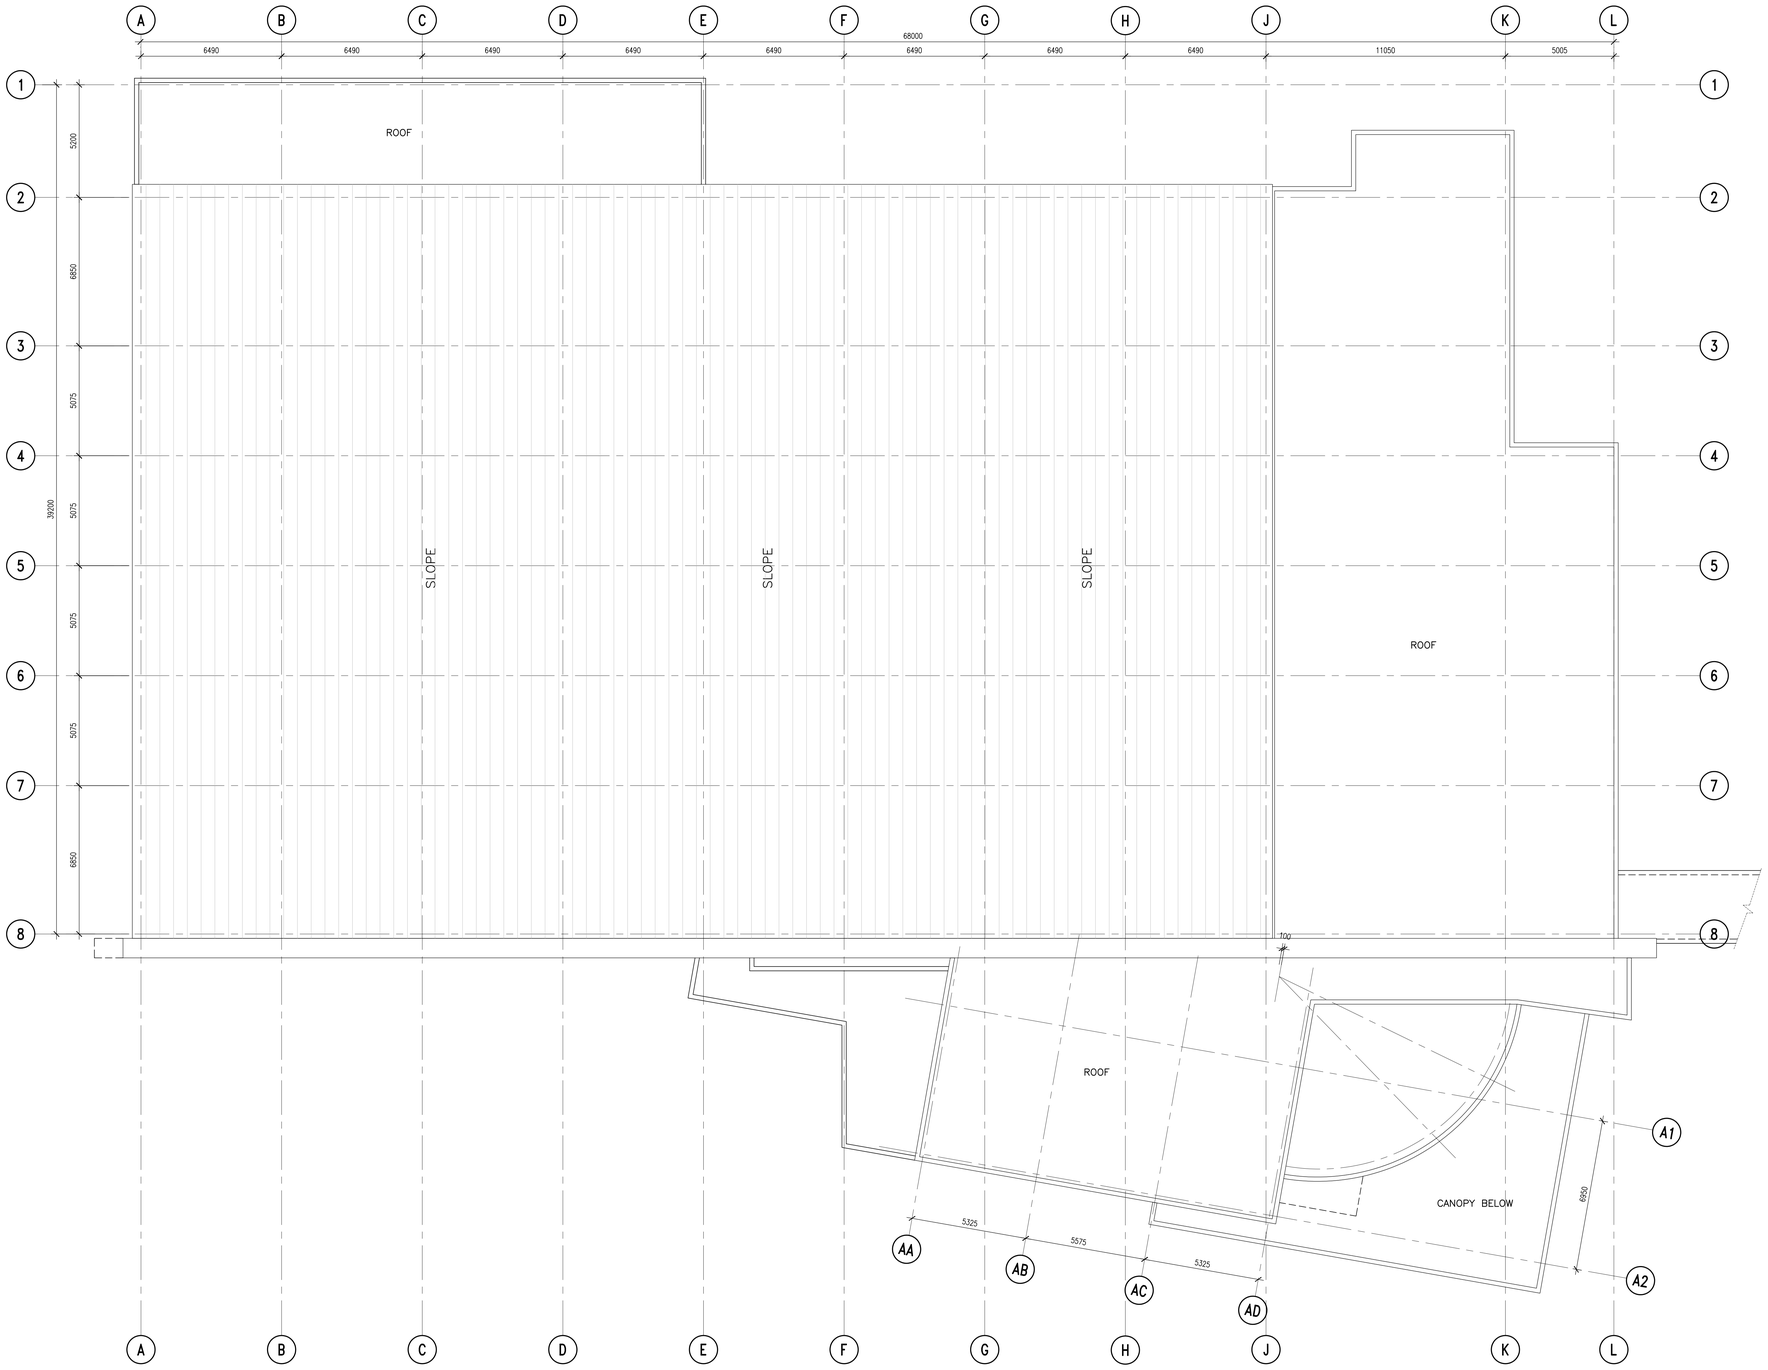

BARR RYDER

ARCHITECTS
& INTERIOR
DESIGNERS

210, 10190 – 104 St.
Edmonton, Alberta
Canada T5J 1A7
Tel: (780) 423-6606
Fax: (780) 429-3962

NO	DATE	DESCRIPTION
1	APR 27, 10	ISSUED FOR DEVELOPMENT PERMIT

REVISIONS

SEAL / PERMIT

PROJECT
NORTH BATTLEFORD
RECREATION CENTER

NORTH BATTLEFORD, SASKATCHEWAN
ADDRESS

SHEET TITLE
CURLING ARENA
ROOF PLAN

Drawn | Checked

Project No. | Date

Scale 1:100 | Sheet No. A230