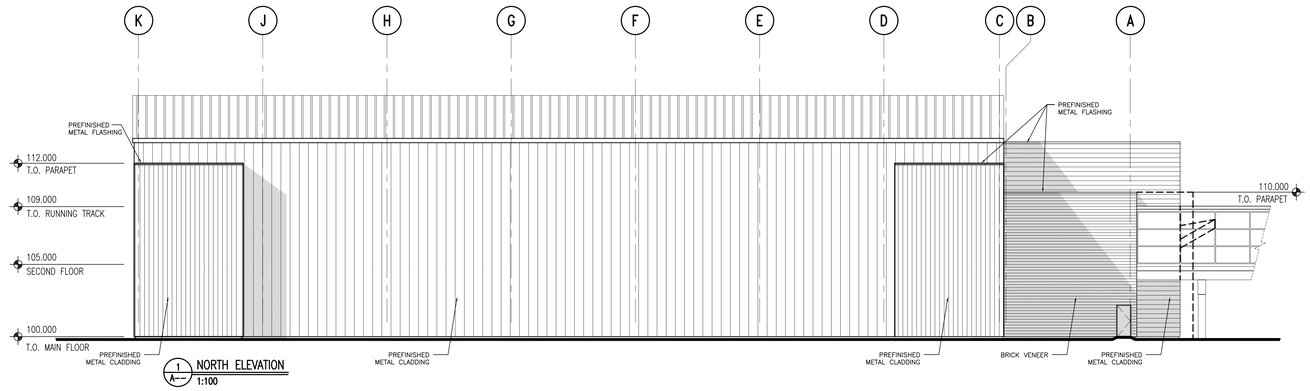

1 A-- NORTH ELEVATION
1:100

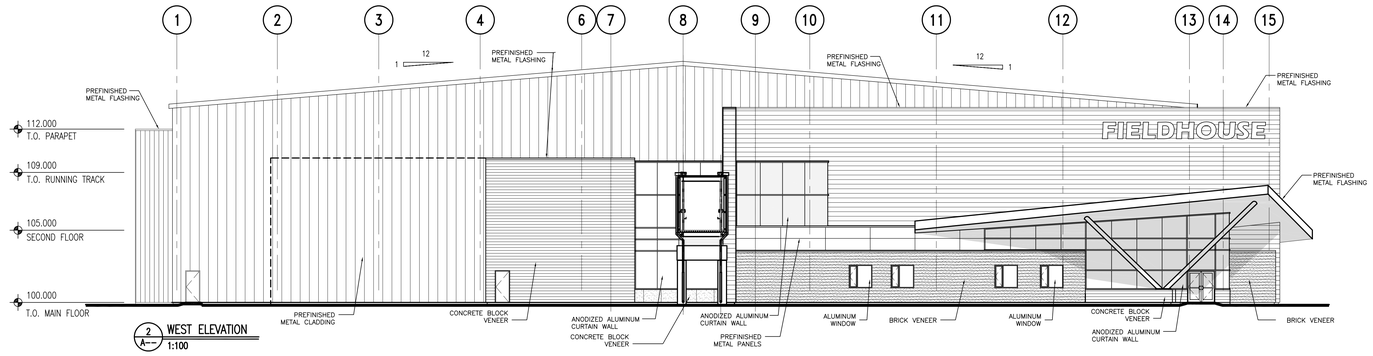

2 A-- WEST ELEVATION
1:100

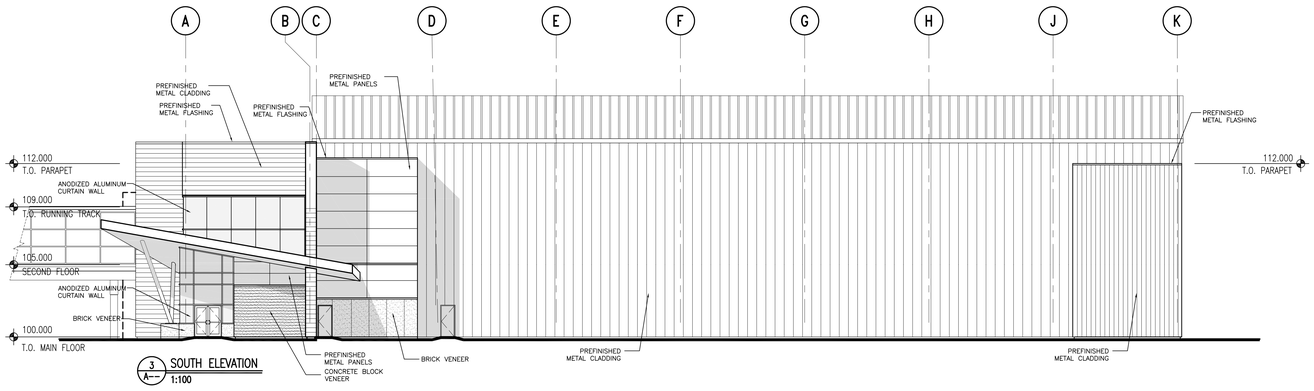

3 A-- SOUTH ELEVATION
1:100

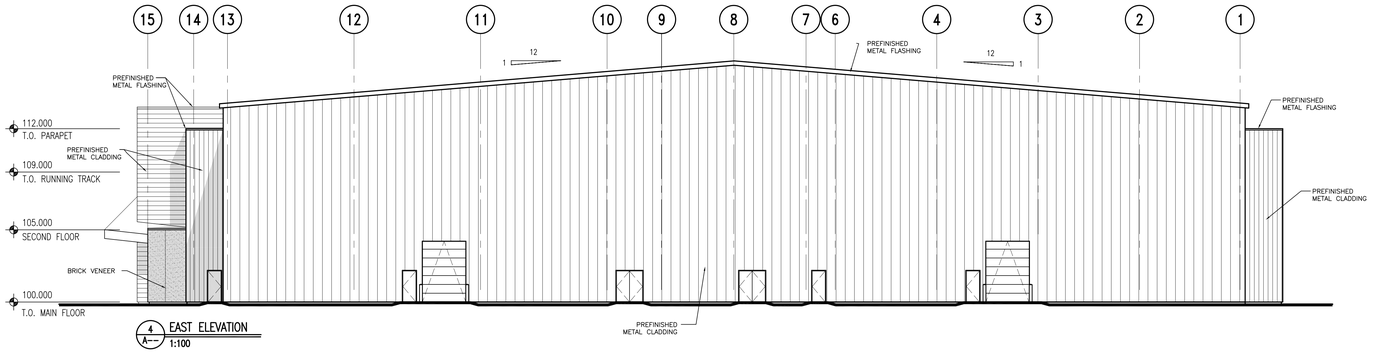

4 A-- EAST ELEVATION
1:100

BARR RYDER
ARCHITECTS
& INTERIOR
DESIGNERS
210, 10190 – 104 St.
Edmonton, Alberta
Canada T5J 1A7
Tel: (780) 423-6606
Fax: (780) 429-3962

NO	DATE	DESCRIPTION

REVISIONS

SEAL / PERMIT

PROJECT
NORTH BATTLEFORD
RECREATION CENTER

NORTH BATTLEFORD, SASKATCHEWAN
ADDRESS

SHEET TITLE
FIELD HOUSE
EXTERIOR
ELEVATIONS

Drawn | Checked

Project No. | Date

Scale 1:150

Sheet No. A301